U.S. Land & Cattle Company, LLC - Series 1

Southeast Quarter of Section 29, Township 6 South, Range 9 East, Prentiss Co., MS	Job Reference: 5311
Survey Date: November, 7th 2025	Scale: 1" = 150'
Seago Surveying - Phone: 662-415-7071	

NOTE: SURVEY AND PLAT WERE PREPARED WITHOUT THE BENEFIT OF A TITLE EXAMINATION AND ARE BASED ON LIMITED RESEARCH BY THE SURVEYOR AND/ OR DOCUMENTS PROVIDED BY THE CLIENT OR OWNER.

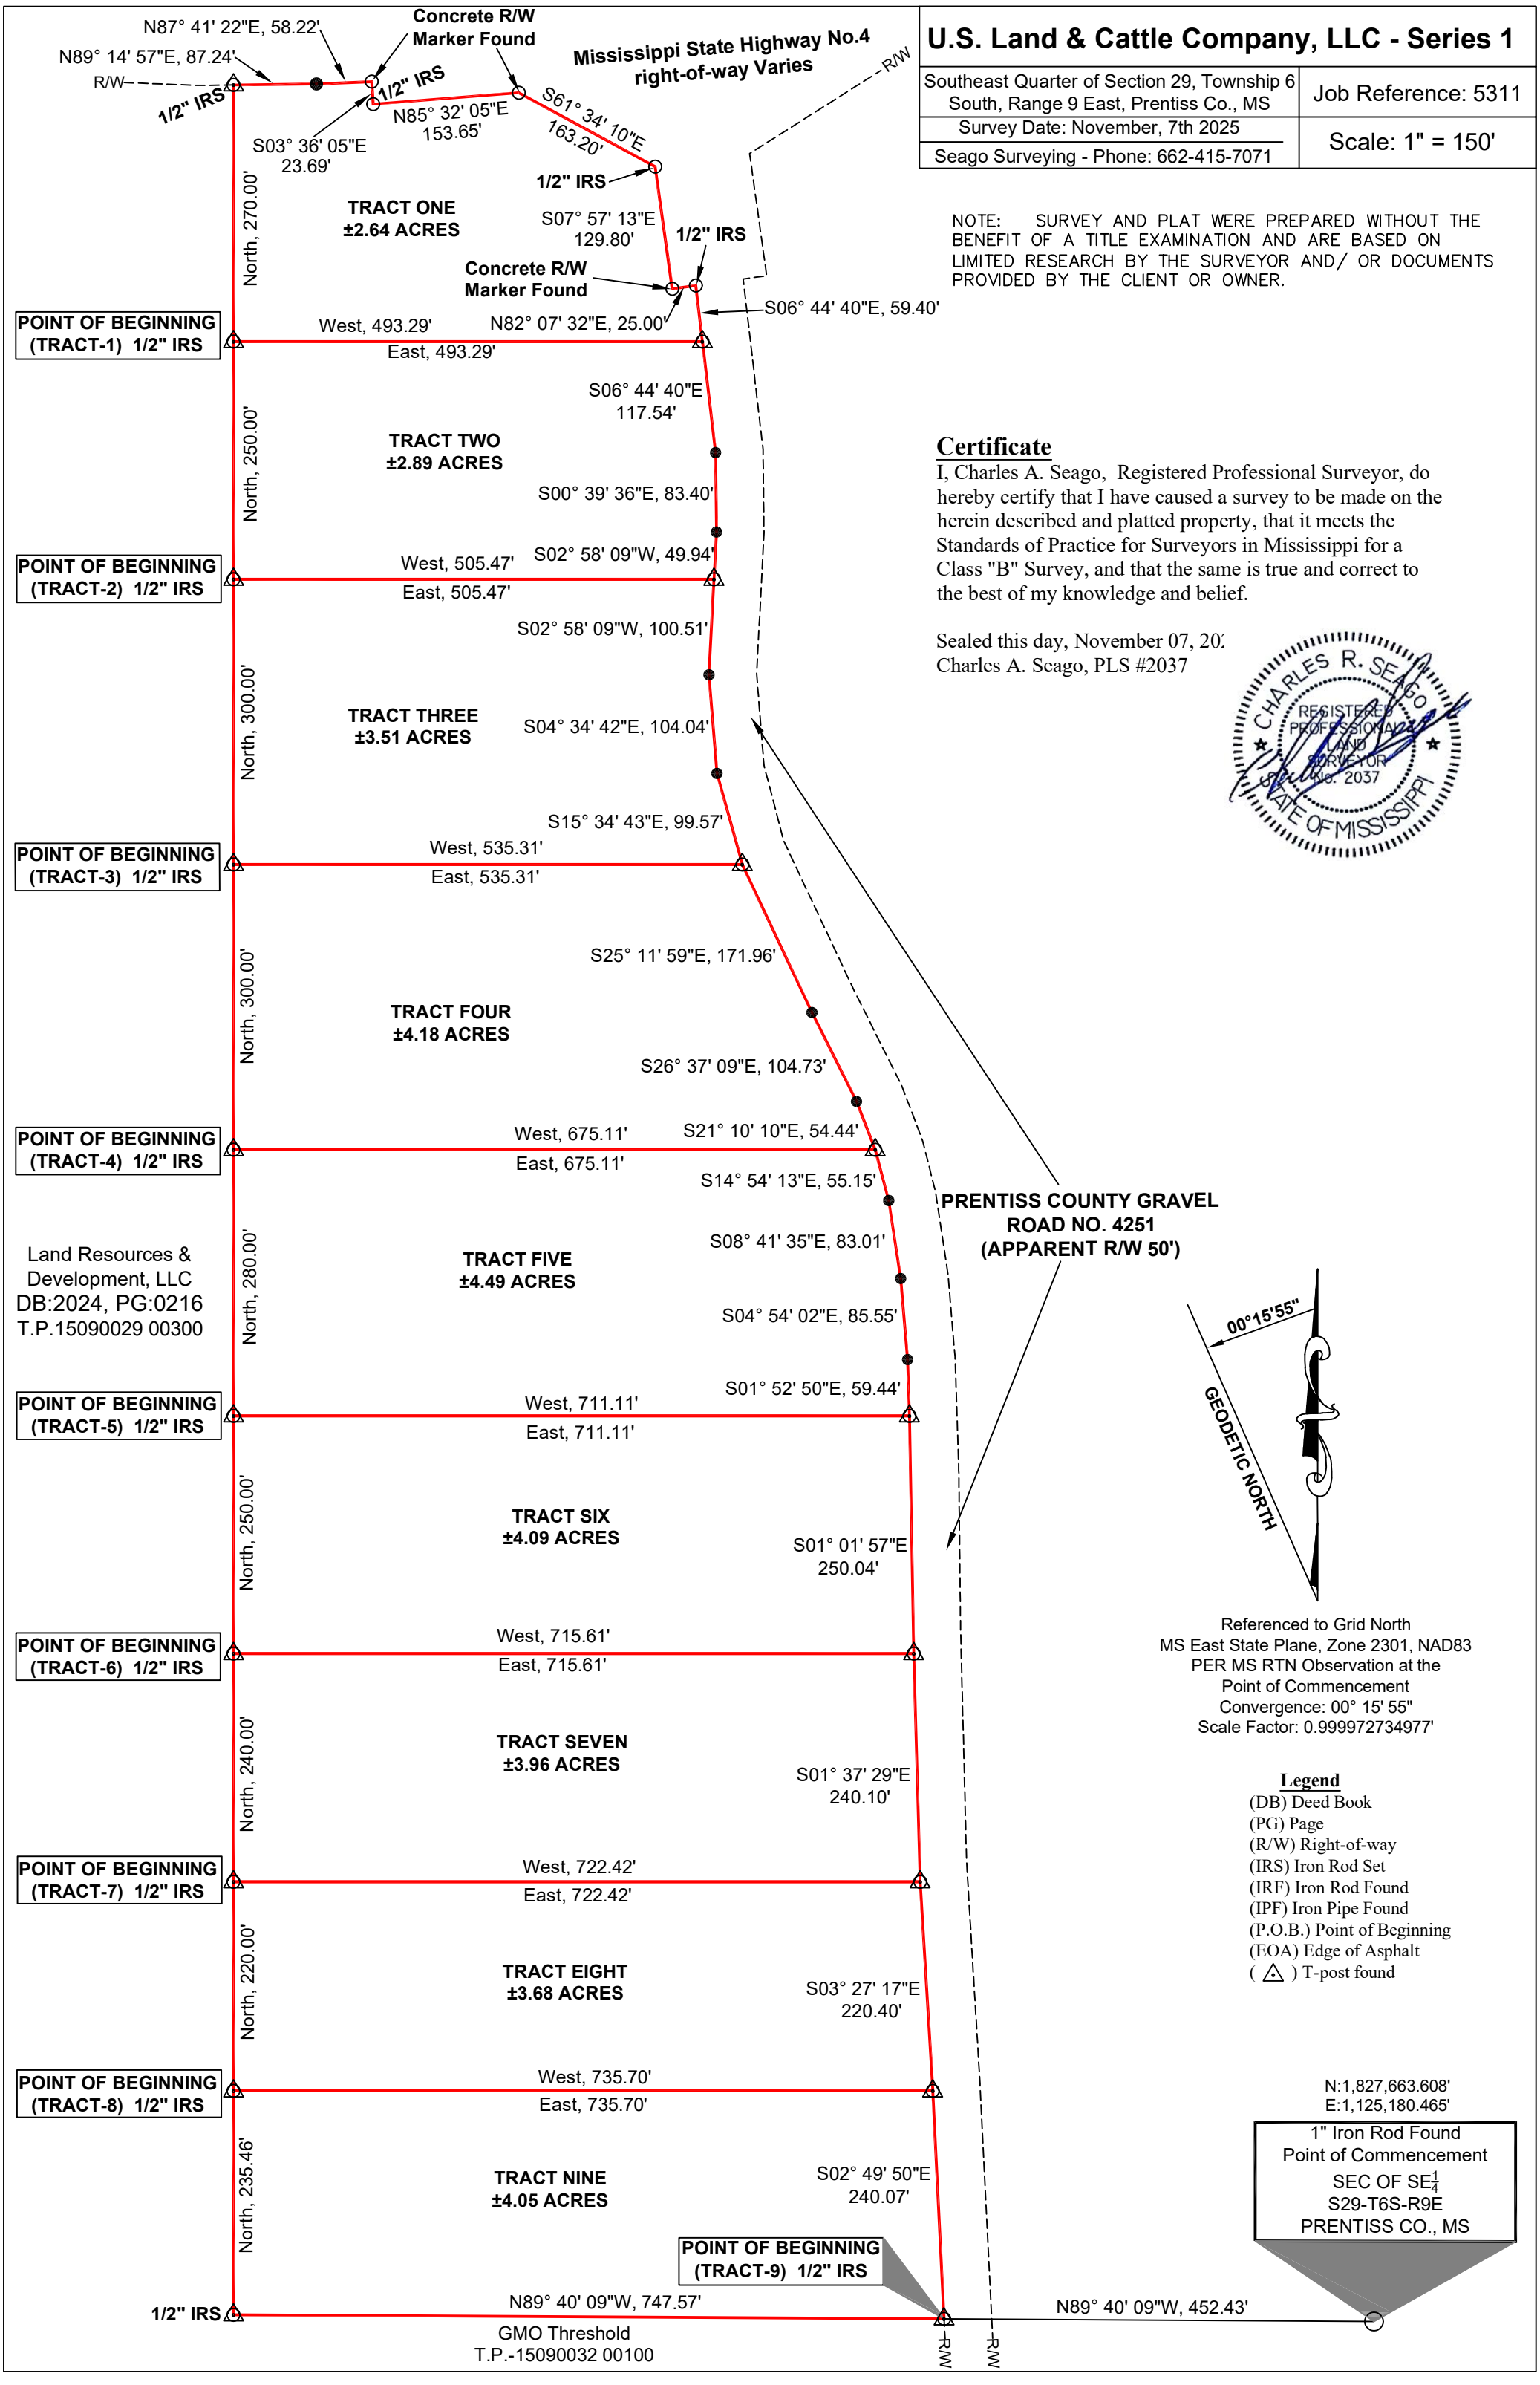

Certificate

I, Charles A. Seago, Registered Professional Surveyor, do hereby certify that I have caused a survey to be made on the herein described and platted property, that it meets the Standards of Practice for Surveyors in Mississippi for a Class "B" Survey, and that the same is true and correct to the best of my knowledge and belief.

Sealed this day, November 07, 20
Charles A. Seago, PLS #2037

CHARLES R. SEAGO
REGISTERED PROFESSIONAL LAND SURVEYOR
No. 2037
STATE OF MISSISSIPPI